



MONUMENT RECORD

STATE OF INDIANA ~ COUNTY OF MONROE

Section 31, Township 9 North, Range 1 East,Monument Description & Remarks: Found 5/8" Rebar with Cap marked "Smith-Quillman LS 0427". is 2' North of fenceline.

## Recovery Tie Drawing

- A - 5/8" Rebar With "Smith-Quillman" Cap
- B - Stone marked with "X" Found NE Cor.  
Sec. 6, T8N, R-1E  
S 74' E, 36.96' from Rebar.
- C - PK Nail In Base of 9" Power pole  
S 64' E, 13.40' from Rebar.
- D - PK Nail In 6" Maple  
S 53' W, 11.91' from Rebar.
- E - Mag Nail In 8" Oak  
N 60' W, 10.40' from Rebar.

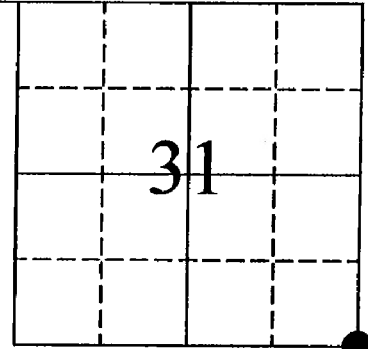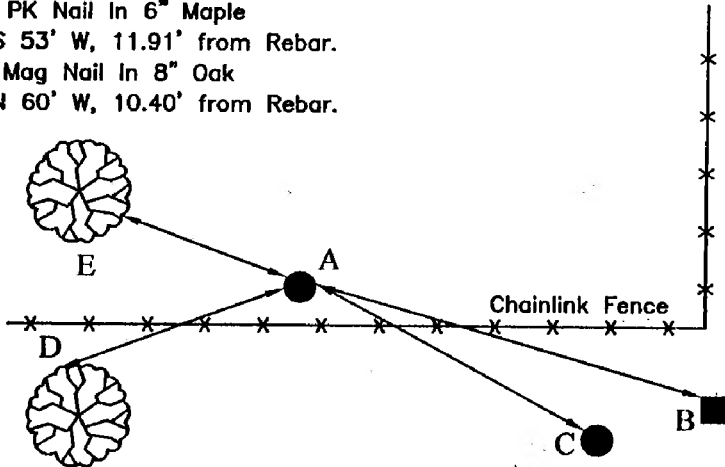

● = at Corner



State Plane Coordinate (NAD83 Survey Feet, Indiana West Zone)-

Northing: 1426985.71 Easting: 3133982.60 Elev.: 794.65COMPLETED By Stu U. Farkes

I, Ben E. Bledsoe, Registered Land Surveyor, here by certify that this document was prepared under my direction in accordance with the provisions of Section 17-3-64-4 through 17-3-64-8 of the Indiana Code, being Acts of 1965, Chapter 319; this 27th day of December, 2004 A.D.

Ben Bledsoe  
Indiana Registered Land Surveyor No. S0559



# MONUMENT RECORD


Corner I.D. #

E-25

STATE OF INDIANA - COUNTY OF MONROE

Section Thirty-one, 31, Township 9 North, Range 1 East

Monument Description & Remarks: Found 5/8" Rebar, with cap, at Southeast  
Corner of section. Plastic cap marked "Smith-Quillman LS 0427". Rebar  
is 2' North of fenceline.

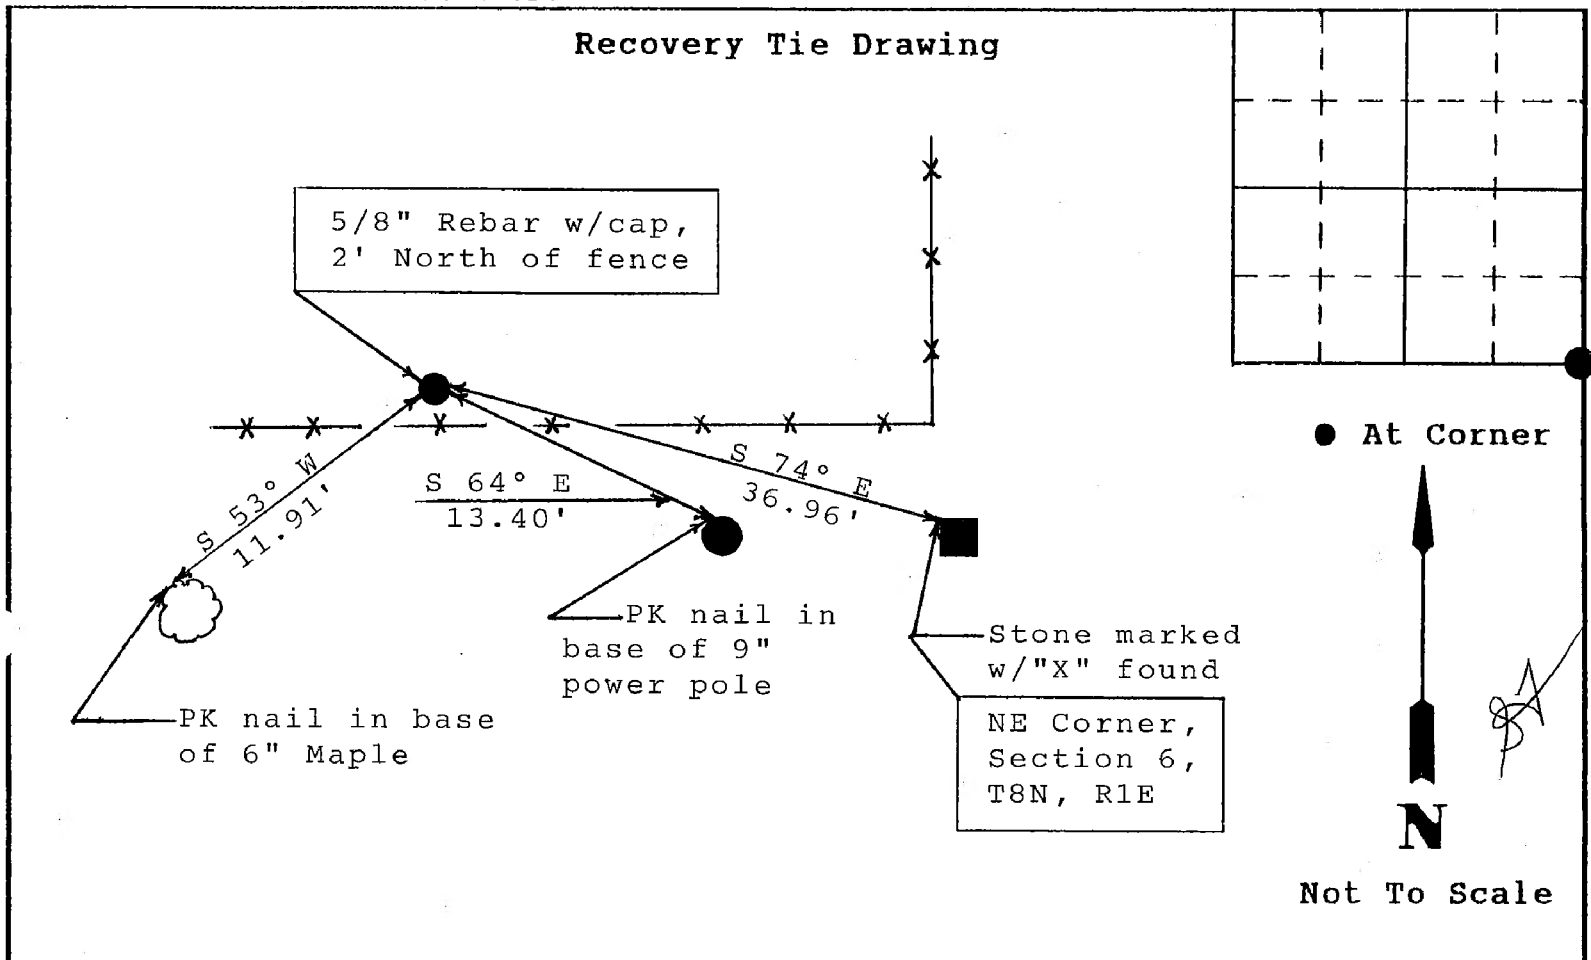

State of Indiana

County of Monroe

I, Michael W. Friley, County Surveyor, hereby certify  
that this document was prepared under my direction in  
accordance with the provisions of Section 17-3-64-4  
through 17-3-64-8 of the Indiana Code, being Acts of 1965,  
Chapter 319; and the above data is given under my hand and  
seal this 24th day of May, 1994 A.D.

Space  
Reserved For  
Recording  
Officer

Indiana Registered Land Surveyor No. \_\_\_\_\_ or

Monroe County Surveyor's Office  
United States Government Agency

Monroe County Surveyor  
Title \_\_\_\_\_

Field Book:

94-01

Page:

21-22